Site Plan

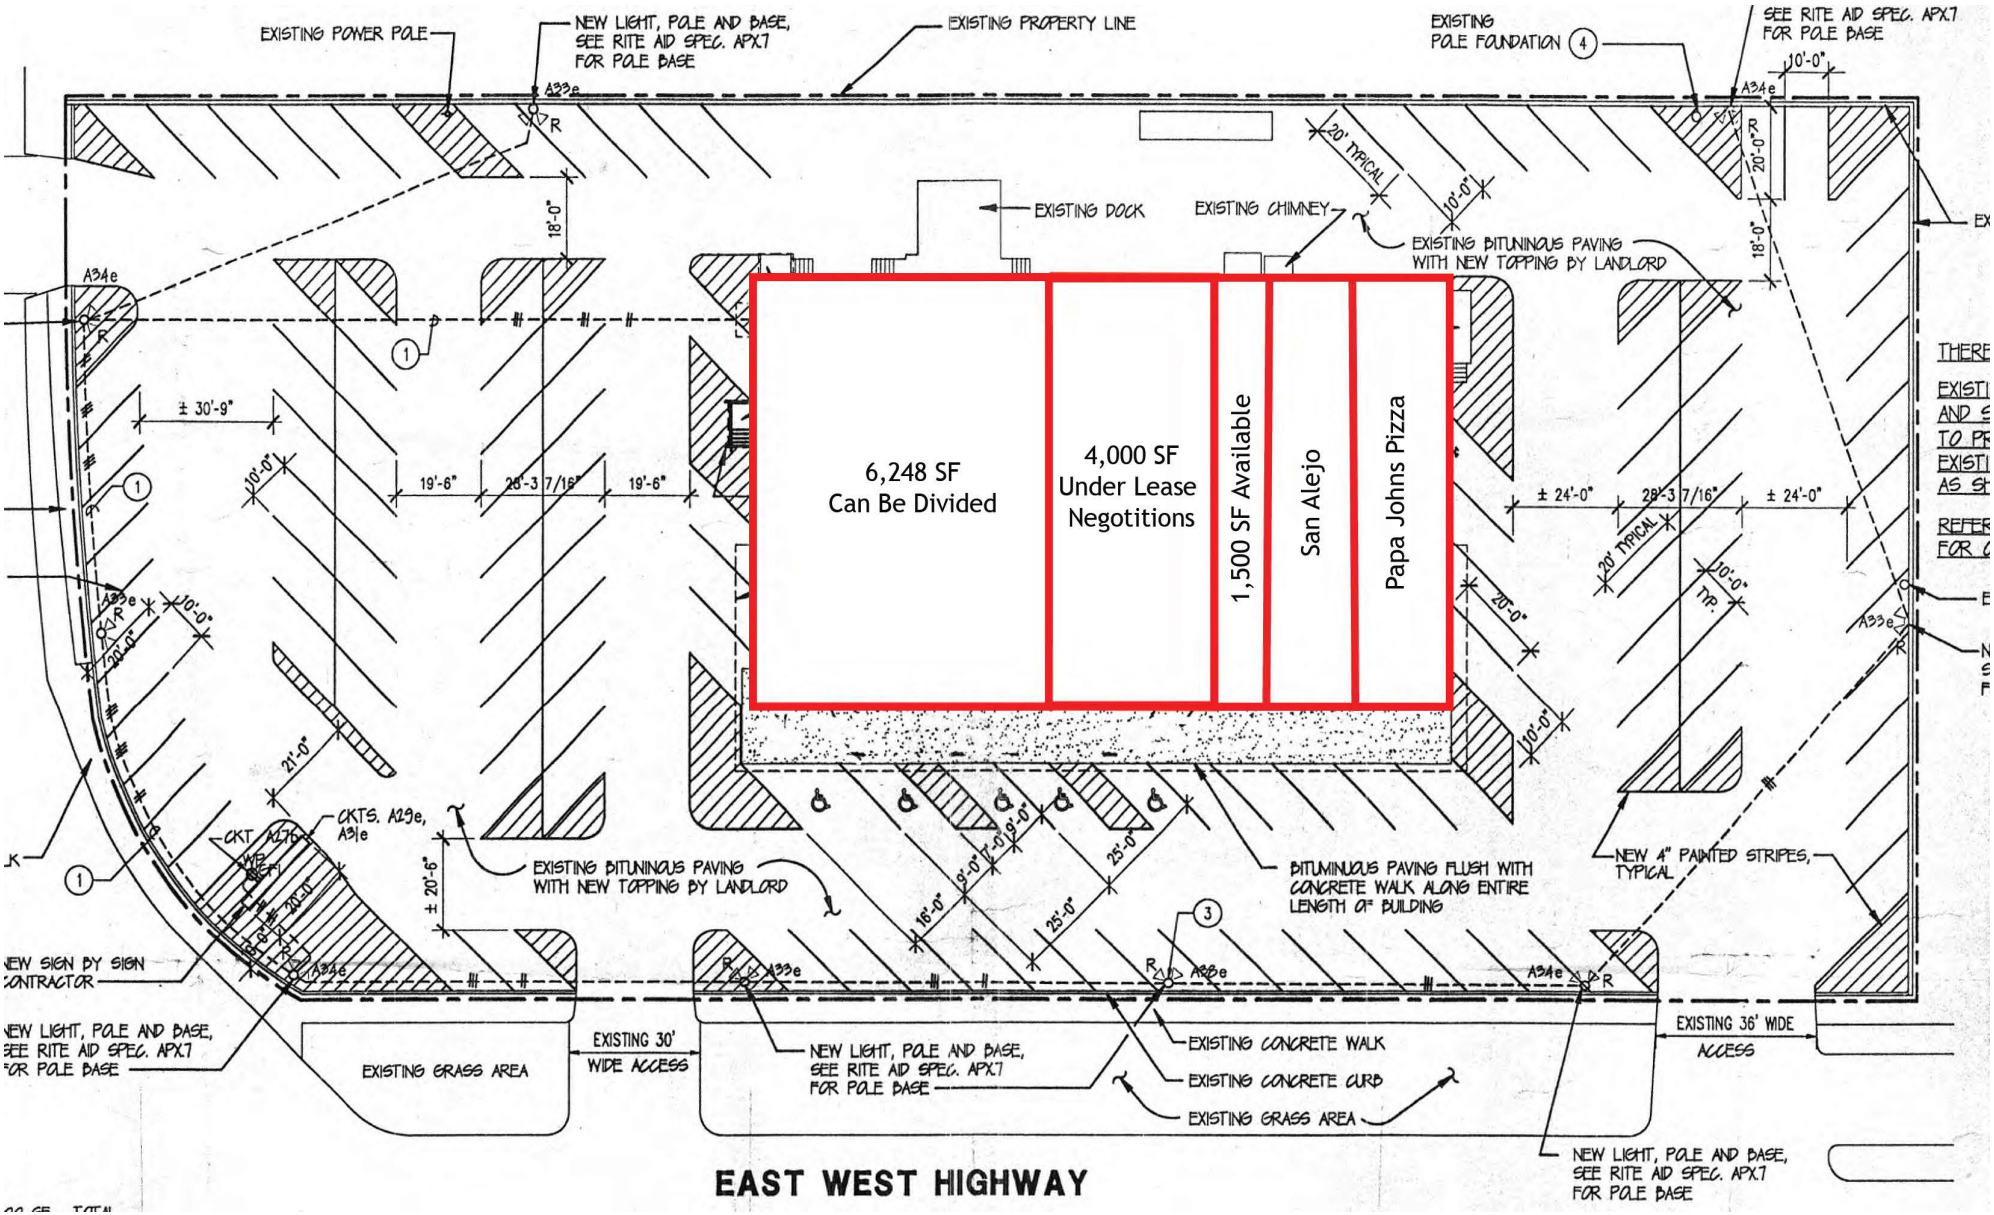
6,248 SF
Can Be Divided
4,000 SF
Under Lease
Negotitions
1,500 SF Available
San Alejo
Papa Johns Pizza
EXISTING POWER POLE
NEW LIGHT, POLE AND BASE, SEE RITE AID SPEC. APX.7 FOR POLE BASE
EXISTING PROPERTY LINE
EXISTING POLE FOUNDATION
SEE RITE AID SPEC. APX.7 FOR POLE BASE
EXISTING DOCK
EXISTING CHIMNEY
EXISTING BITUMINOUS PAVING WITH NEW TOPPING BY LANDLORD
BITUMINOUS PAVING FLUSH WITH CONCRETE WALK ALONG ENTIRE LENGTH OF BUILDING
NEW 4" PAINTED STRIPES, TYPICAL
EXISTING 30' WIDE ACCESS
EXISTING 36' WIDE ACCESS
EXISTING GRASS AREA
EXISTING CONCRETE WALK
EXISTING CONCRETE CURB
NEW SIGN BY SIGN CONTRACTOR
EAST WEST HIGHWAY